NW 1/4 SECTION #, TOWNSHIP # SOUTH, RANGE # WEST #th P M

---- COUNTY ----

All quarter section lines and tie corners designations must be for the quarter section in which the parcel lies and written within that quarter section.

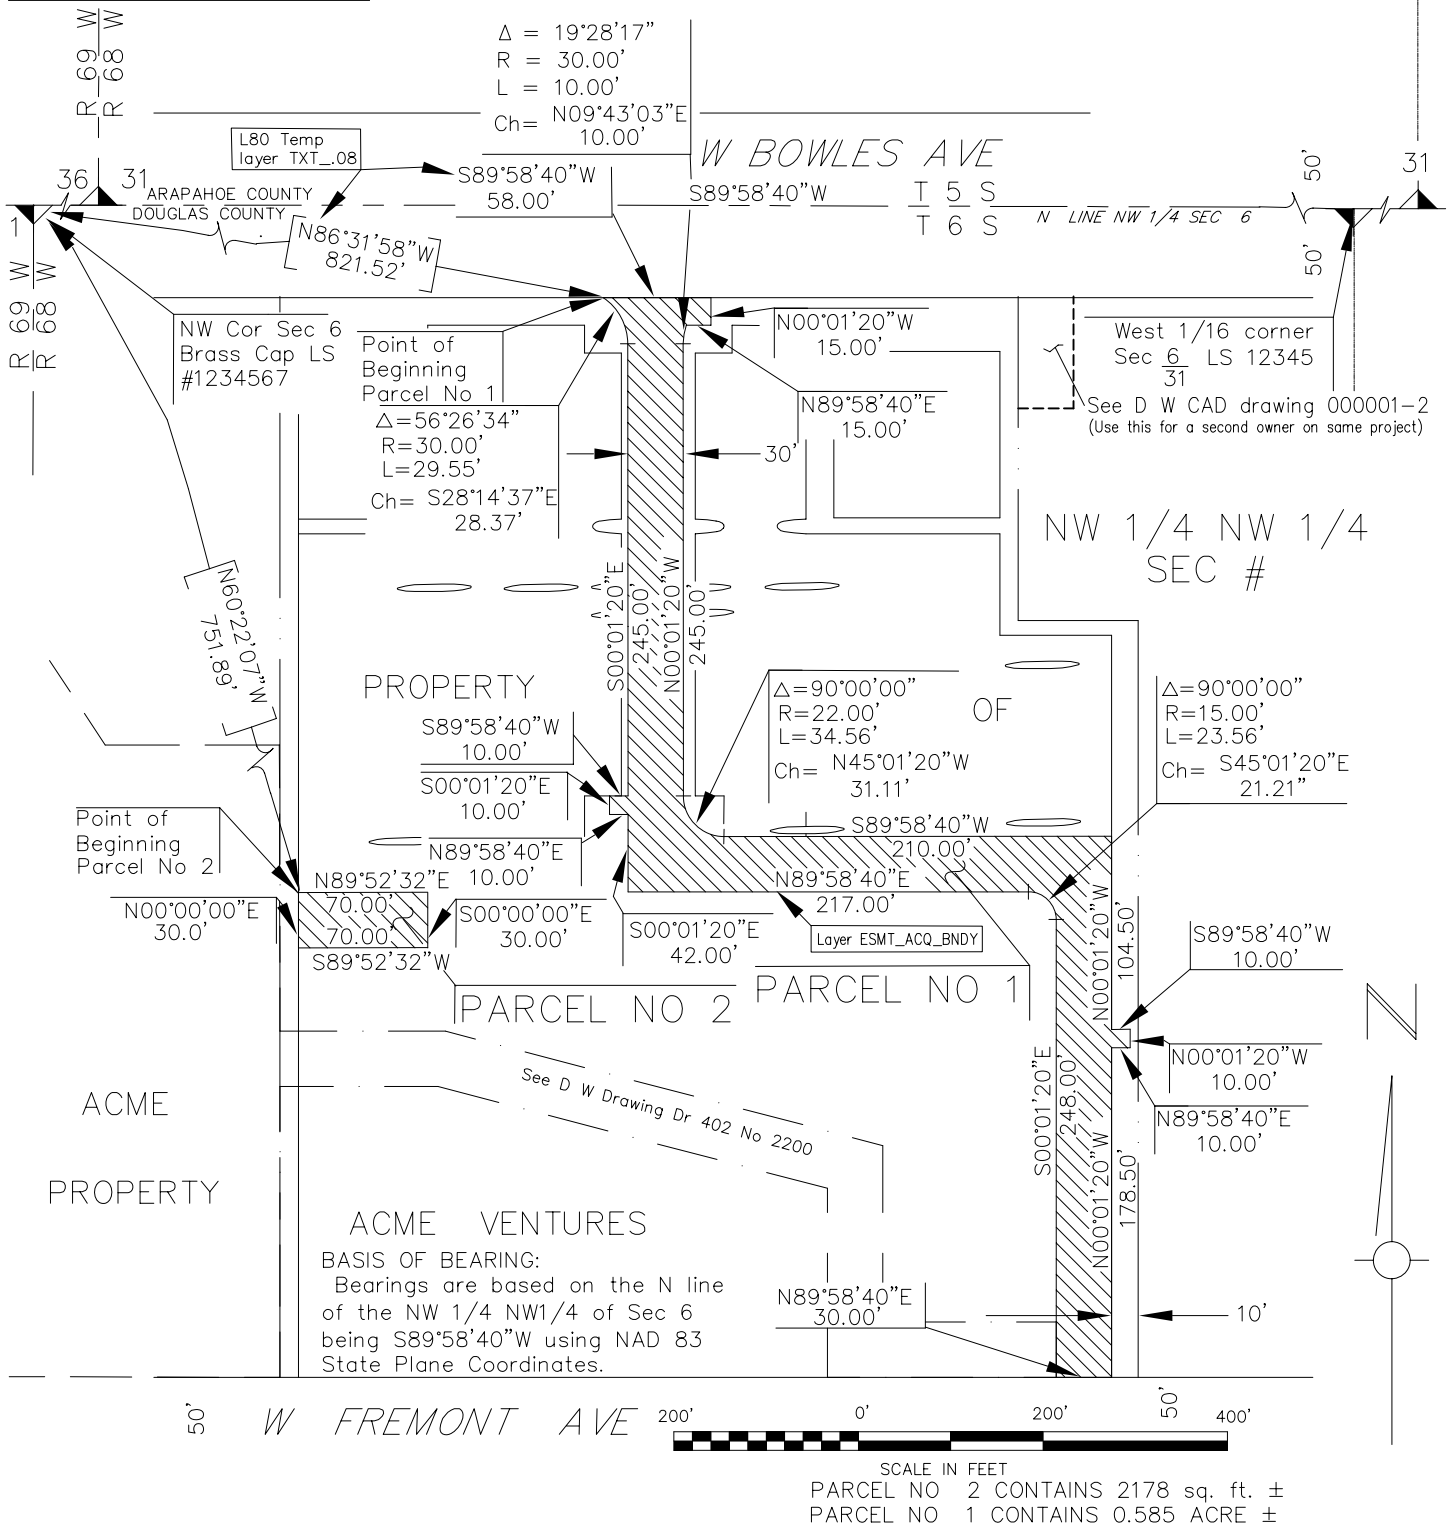

PARCEL NO 2 CONTAINS 2178 sq. ft. ±
PARCEL NO 1 CONTAINS 0.585 ACRE ±

LEGEND

D.28S

Subdivision

Subdivision (cont.)

Date Drawn:	7/1/2006
Drawn By:	sjm
Scale:	1 = 40
Sheet:	1 of 2

Southwest Metropolitan
Water & Sanitation District
8739 W. Coal Mine Ave
Littleton, CO 80123
(303) 979-2333